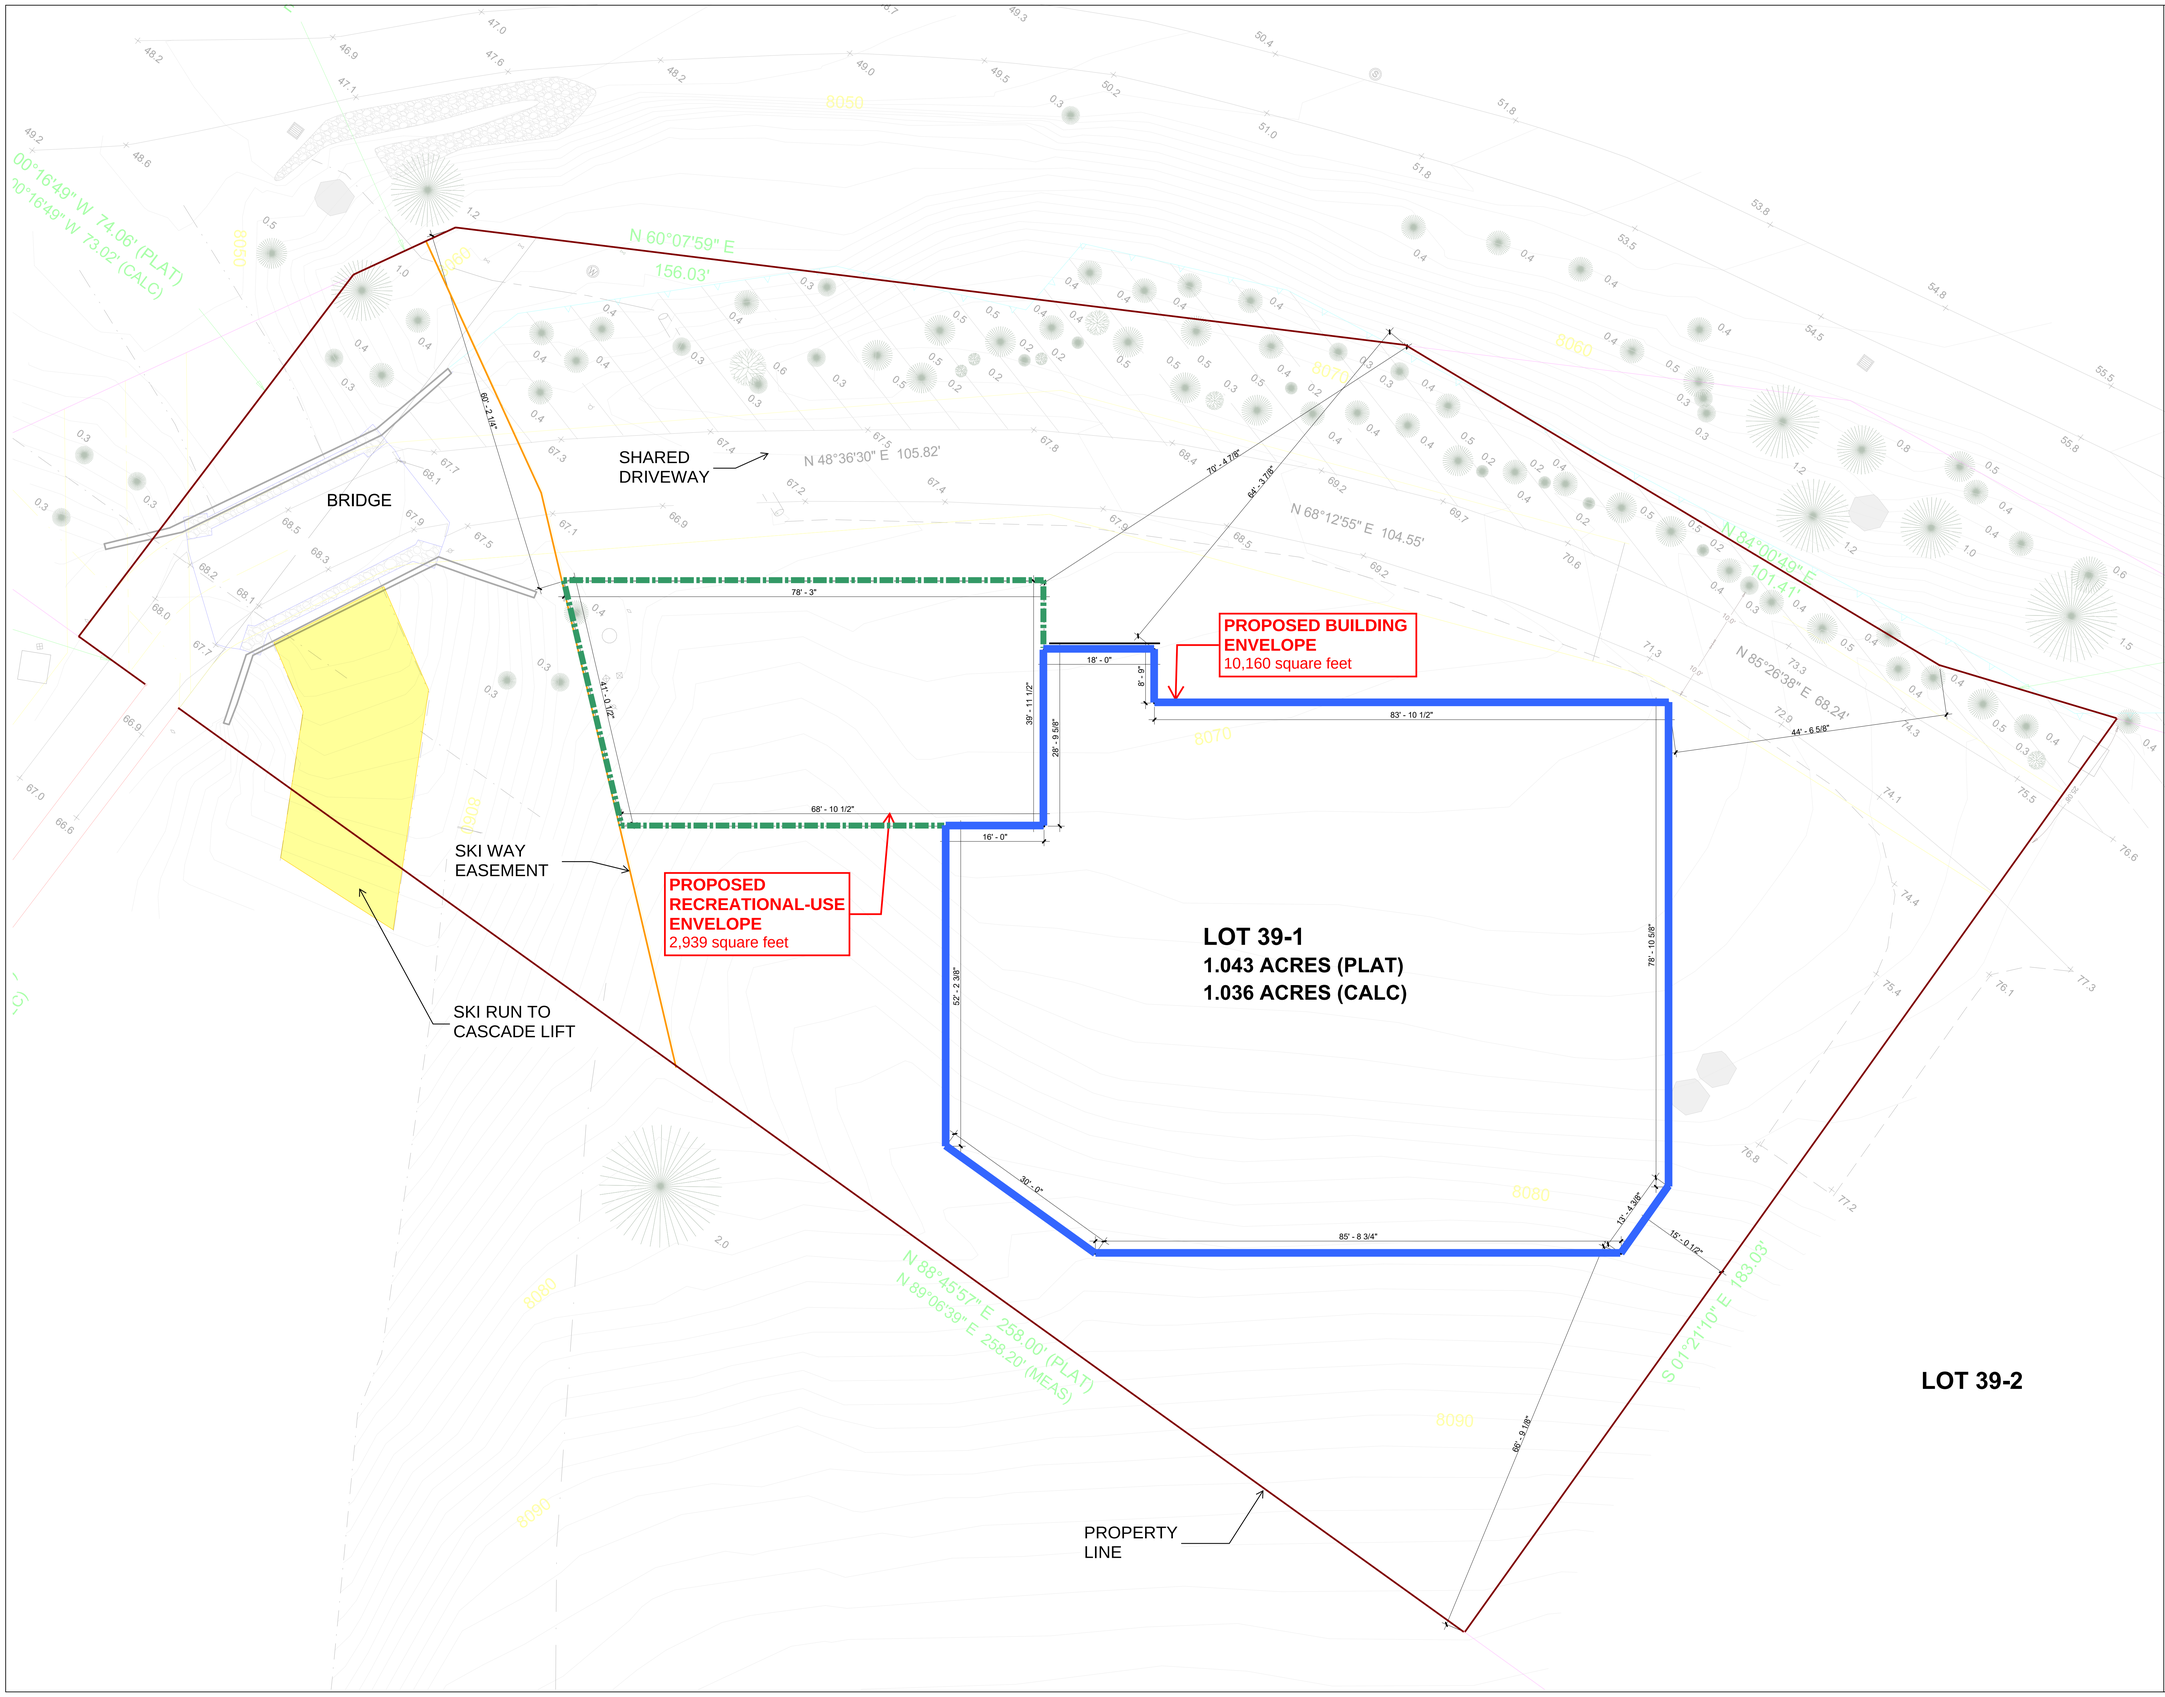

BUILDING & RECREATIONAL USE ENVELOPES FOR LOT 39-1

SITE PLAN

Project Number	1170
Date	SEPTEMBER 2018
Drawn By	LJW
Checked By	KHW

A1

Scale	1" = 10'-0"

9/18/2018 4:38:06 PM

Ceres+
LANDSCAPE ARCHITECTURE
Post Office Box 2134 Eagle, Colorado 81631 p 970.949.2286 f 970.328.6084

Torras Residence
Vail, Colorado

15 August 2018

Title:
Landscape Plan

Scale:
1/8" = 1'-0"

Sheet:
L1

© Ceres Plus, LLC. 2018